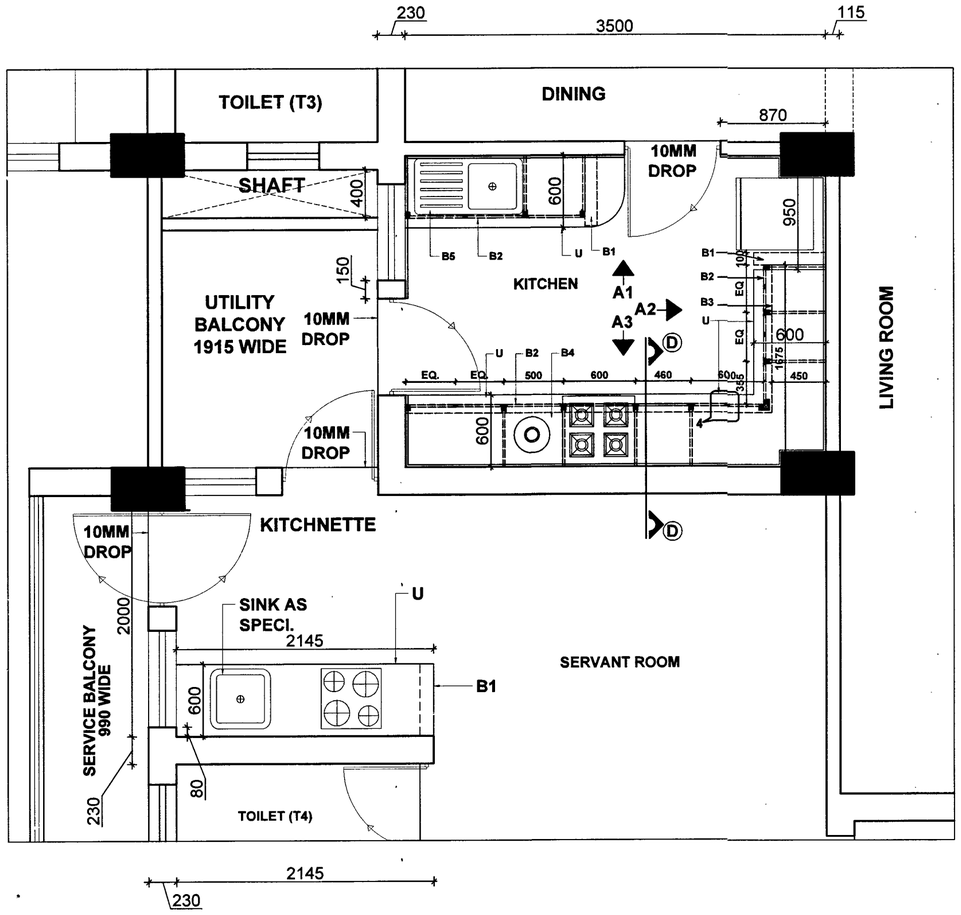

DETAIL PLAN OF KITCHEN & KITCHENETTE

(FIRST FLOOR TO FOURTH FLOOR PLAN)

SCALE 1:25

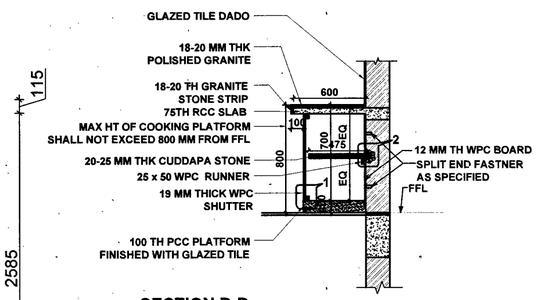

SECTION D-D
DETAIL OF COOKING PLATFORM

SCALE -1:25

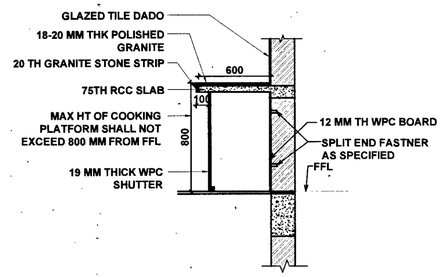

DETAIL OF COOKING PLATFORM THROUGH SPACE FOR GAS CYLINDER

SCALE -1:25

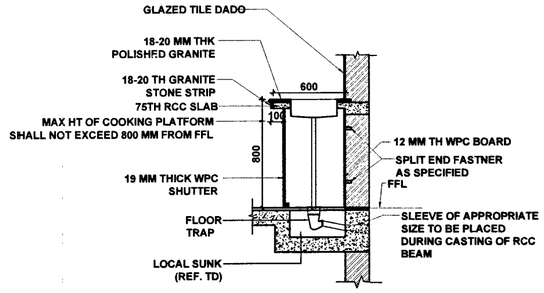

DETAIL OF COOKING PLATFORM THROUGH SINK

SCALE -1:25

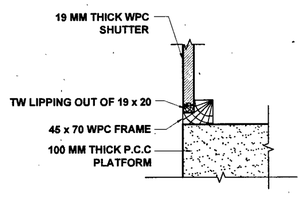

DETAIL- '1'

SCALE 1 : 10

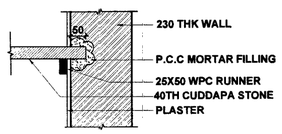

DETAIL- '2'

SCALE 1 : 10

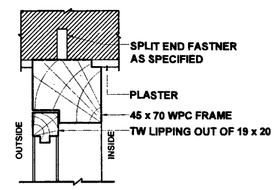

DETAIL AT '3'

SCALE 1:5

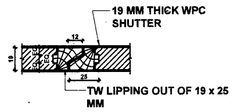

DETAIL- '4'

SCALE 1 : 2.5

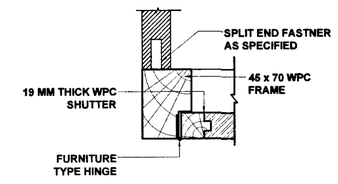

DETAIL AT '5'

SCALE 1:5

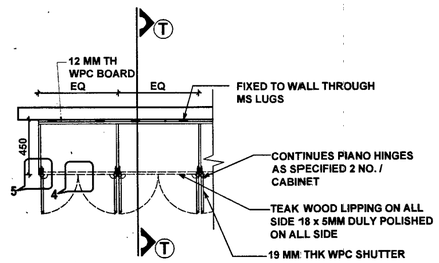

PLAN OVERHEAD CABINET

SCALE -1:25

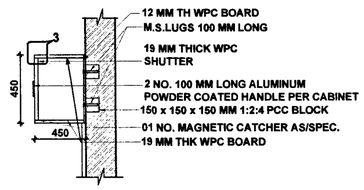

SECTION :- 'T' - 'T'

SCALE :- 1:20

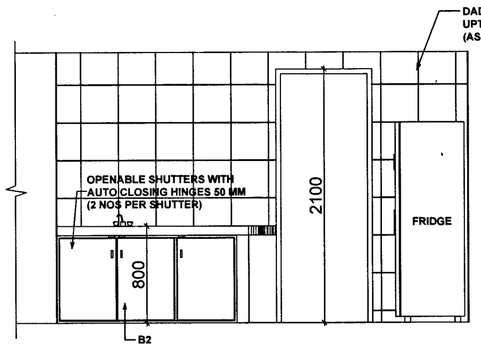

WALL 'A1'

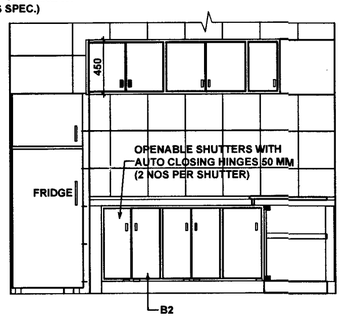

WALL 'A2'

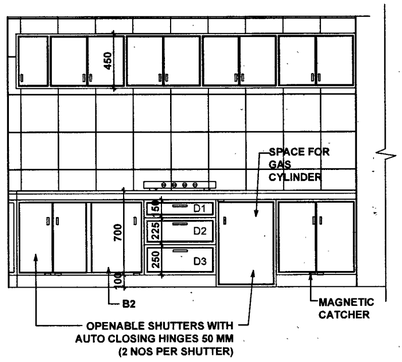

WALL 'A3'

EXTENDED ELEVATION OF KITCHEN

(FIRST FLOOR TO FOURTH FLOOR PLAN)

SCALE 1:25

SCHEDULE OF SS BASKETS

SR NO.	MKD. AS	DESCRIPTION	SIZE		
			WIDTH (MM)	DEPTH (MM)	HEIGHT (MM)
1	D1	CUTLERY WIRE BASKET. MAKE MOCHEN (CTB) ,EBCO, HETTICH, KAFF OR EQUIVALENT	525	500	100
2	D2	CUP & SAUCER BASKET. MAKE MOCHEN (CS) ,EBCO, HETTICH, KAFF OR EQUIVALENT	525	500	100
3	D3	THALI BASKET. MAKE MOCHEN (TH) ,EBCO, HETTICH, KAFF OR EQUIVALENT	525	500	200

LEGENDS FOR KITCHEN DETAILS

SR NO.	MKD. AS	DESCRIPTION
1	B1	115 TH SUPPORT WALL BELOW RCC SLAB
2	B2	19 MM THK WPC SHUTTER
3	B3	OVERHEAD CABINET (REF. DET.)
4	B4	SPACE FOR GAS CYLINDER
5	B5	DOUBLE BOWL SS SINK FIXED IN 20 MM THICK POLISHED GRANITE
6	U	18-20 TH POLISHED GRANITE SLAB ON TOP & SIDES OVER RCC SLAB

NOTES:

1. CONTRACTOR TO CHECK AND VERIFY ALL DIMENSIONS BEFORE EXECUTION OF THE WORK.
2. FIGURED DIMENSIONS SHALL BE FOLLOWED.
3. ALL THE GRID LINES ARE PASSING THROUGH CENTER OF 230 THK OR AT ONE FACE OF 115 THK. WALLS ON FIRST FLOOR .
4. FOR OTHER NOTES REF. LIST OF DRAWINGS AND NOTES DRG NO: CEJZ/LOD/1936/2025 SHT NO 1R/1
5. ALL WALLS AND OTHER BK WORK IN SUPER STRUCTURE SHALL BE DONE IN AAC BLOCKS AS SPECIFIED. ALL MASONRY WORK IN SUB STRUCTURE SHALL BE DONE IN BURNT BRICKS AS SPECIFIED.
6. SS TELESCOPIC BALL BEARING DRAWER CHANNEL RUNNER 400 MM (MIN.) FULL EXTENSION FOR SIDE MOUNTING CHANNELS MAKE HETTICH OR HAFELE WITH LOAD CAPACITY 50 KGS
7. BASKETS SHALL BE CHROME PLATED STAINLESS STEEL FIXED WITH SUITABLE CLIPS AS PER SITE 470 TO 500 MM.
8. MAKE OF CHANNELS & BASKETS (SS 304 GDE) SHALL BE SAME.
9. DRAWERS MADE OF 19 MM COLOUR DESIGNER WPC BOARD.
10. SS HANDLES 100 MM ONE PER DRAWER & SHUTTER.
11. PARTITIONS & SHELVING MADE OF 12 MM WPC BOARD UNLESS OTHERWISE MENTIONED ON THE DRAWING.

THIS DRGS IS BASED ON DRG NO -CEJZ/WD-1936/2025 SH NO 09R/14

SL NO	DATE	DESCRIPTION	INITIAL
		REVISION	

PROVN OF MD ACCN FOR OFFRS,JCOS AND ORS AT FEROZPUR

16 MAJOR MD ACCN (G + 4)

KITCHEN AND KITCHNETTE DETAILS

DATE	10/10/2025	CHIEF ENGINEER JALANDHAR ZONE	SHEET NO 09/14
DRAWN			
CHKD			
SCALE	AS SHOWN	DRG NO. CEJZ/WD-1938 / 2025	

AAD (ARCH)

DIR (ARCH) FOR CE JALANDHAR ZONE