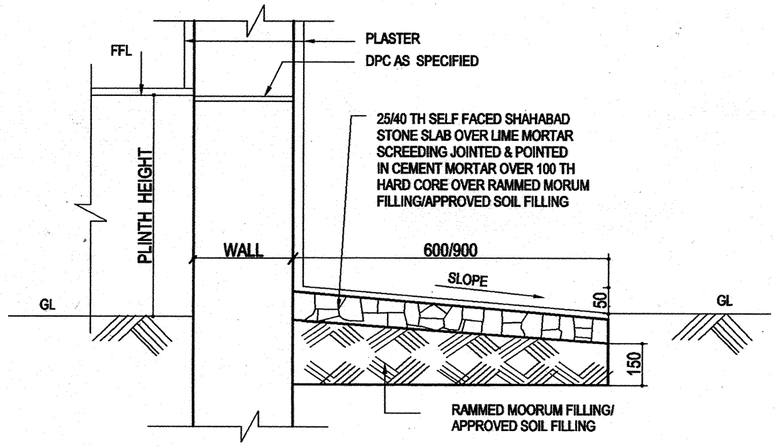

DETAIL OF SHAHABAD STONE PLINTH PROTECTION & DPC

SCALE:-1:10

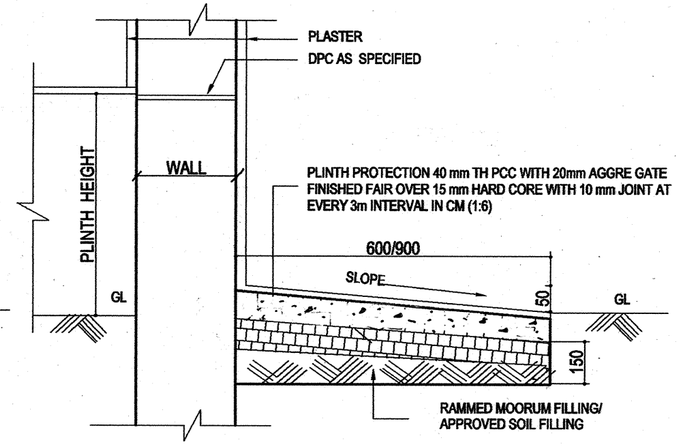

DETAIL OF PLINTH PROTECTION (PCC)

SCALE:-1:10

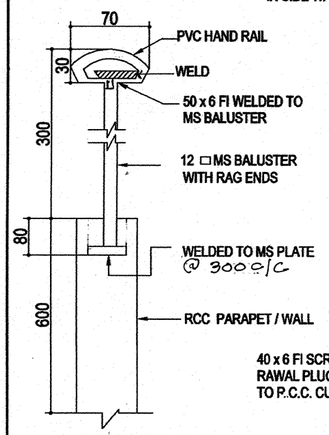

SECTION 'AA'

HAND RAIL FOR RCC STAIR CASE

(NOT TO SCALE)

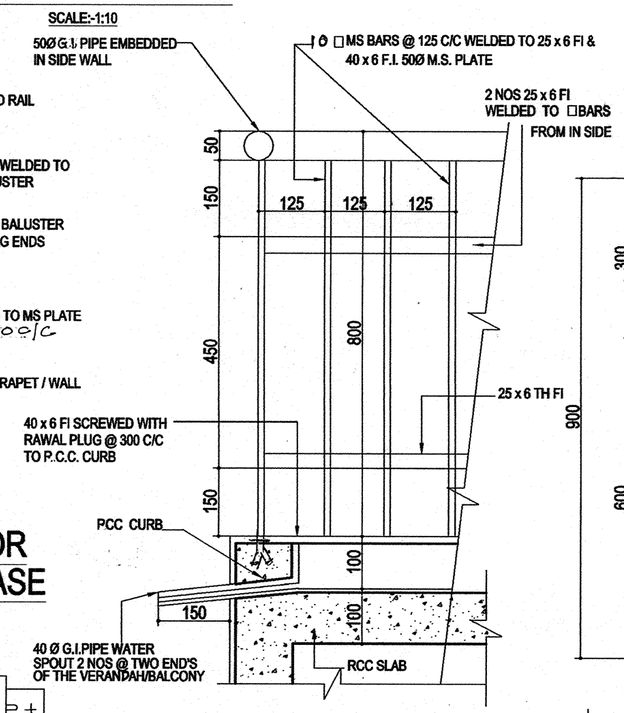

RAILING FOR SITTING OUT VER / BALCONY

(SCALE 1:10)

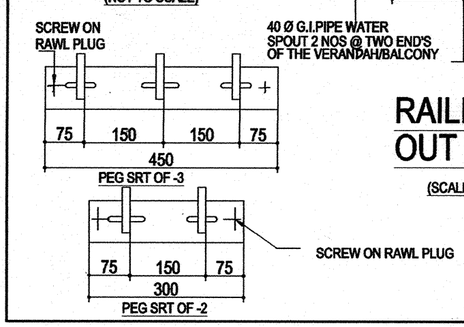

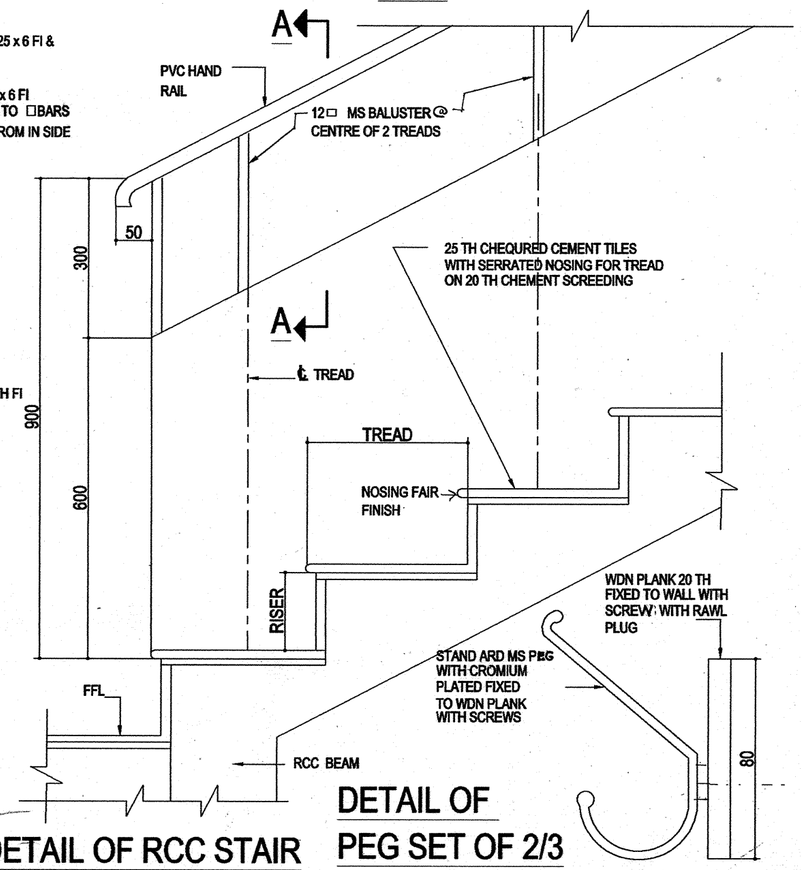

DETAIL OF RCC STAIR WITH HAND RAIL

(SCALE 1:10)

DETAIL OF PEG SET OF 2/3

(NOT TO SCALE)

SECTION 'AA'

THIS DRG IS COMPARED BY P. MATHUR CHIEF D'MAN ON 8-4-03

DRG. NO. CEPZ/88/TD/4-M	SHEET NO 2/4

NOTES

1 CONTRACTOR TO CHECK & VERIFY ALL DIMIENSIONS BEFORE EXECUTION OF THE WORK.
2 ALL DIMENSIONS GIVEN ARE IN MILLIMETERS UNLESS OTHERWISE STATED.
3 FIGURED DIMENSON SHALL BE FOLLOWED.
4 THIS DRG IS BASED ON DRG NO CEPZ/86/TD/15 SHT1/1 DATED 20.5.86

S.NO	DESCRIPTION	DATE	'SIGN
	REVISION NOTE		

DETAIL FOR RCC STAIR WITH HAND RAIL , PEG SET, PLINTH PROJECTION RAILING ETC.

DRN	R.S.G.	CHIEF ENGINEER PUNE ZONE PUNE	DATE 30.9.88
TCD			SCALE AS SHOWN
CAL			
CKD			

S.O. II (DESIGN)

SENIOR ARCHITECT FOR CEPZ PUNE.

DRG. NO. CEPZ/88/TD/4-M | SHT. 2/4