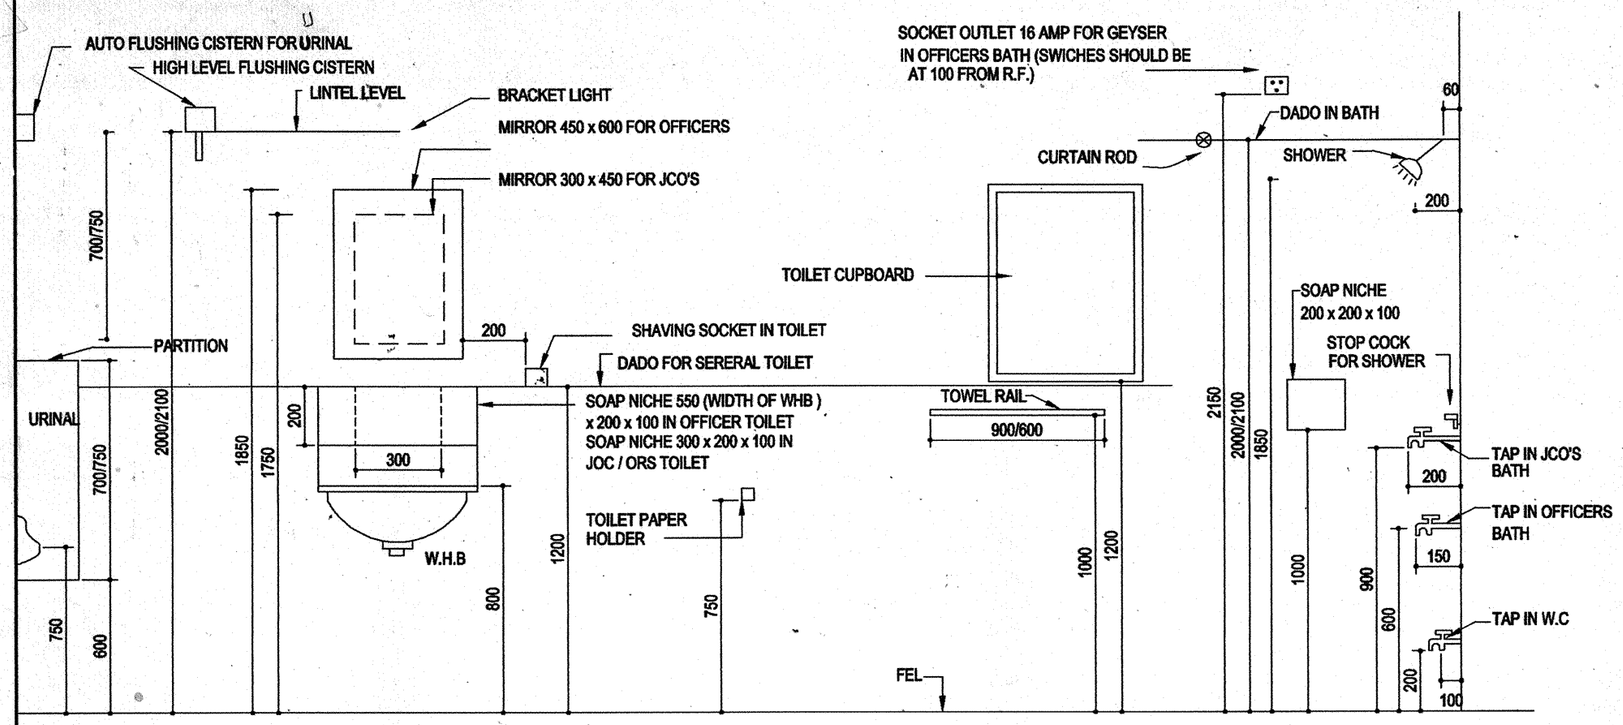

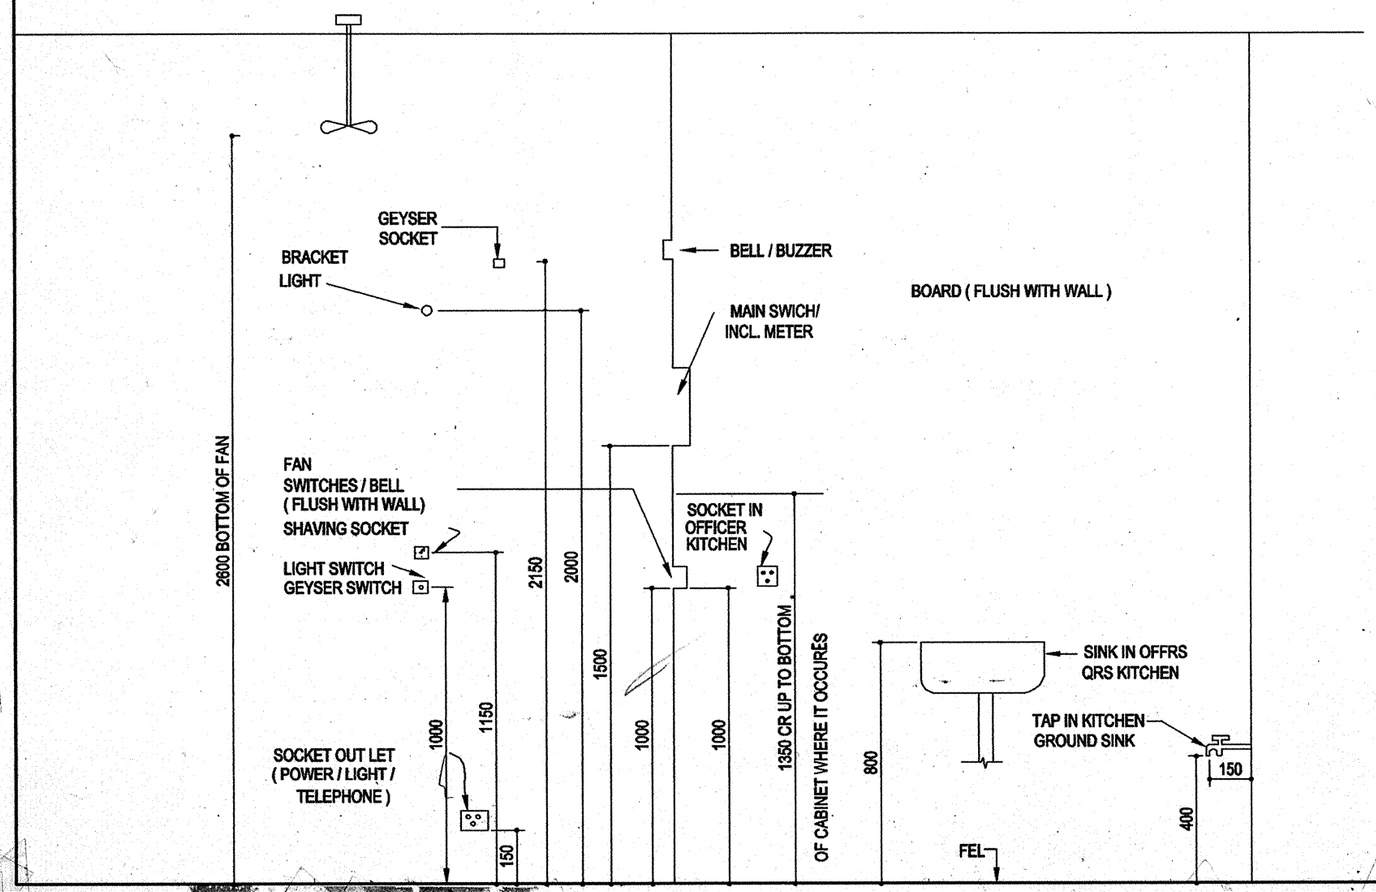

DRG. NO. CEPZ/91/TD/24M | SHT NO 1/1

NOTES

1. CONTRACTOR TO CHECK & VERIFY ALL DIMENSIONS BEFORE EXECUTION OF THE WORK.
2. FIGURED DIMENSIONS SHALL BE FOLLOWED.
3. ALL DIMENSIONS ARE GIVEN IN MILLIMETRES.
4. PEGS 2 NOS SHALL BE FIXED ON EACH DOOR OF BATH/WC AT 1700 FROM FFL 300 APART
5. THIS DRAWINGS IS BASED ON E - IN - C'S TECH INSTRUCTIONS NO. 13 OF 1969, 23 OF 1969AND SHALL BE READ IN CONJUCTION WITH THESE INSTRUCTIONS.
6. FLOOR OF BATH/ WC/ TOILET SHALL BE SUNKEN AS PER DETAIL DRAWING
7. CENTRELINE OF WATER CLOSE SHALL BE MINIMUM 450 FROM THE SIDE WALL.
8. TOILET CUPBOARD DETAILS SHALL BE AS PER DETAIL DRAWING
9. POSITION OF ELECTRICAL POINTS SHALL BE AS PER E/M PLANS.
10. WHITE GLAZED TILES SHALL BE PROVIDED IN CASE OF OFFICERS & JCO'S TOILETS TO SOAP NICHE INTERNALLY TO ALL SIDES SOFFITS & BOTTOM AND ALSO TO BE PROVIDED TO THE PORTION OF WALL IN BETWEEN TOP OF W H B & SOAP NICHE TO THE WIDTH OF W H B

S.NO	DATE	DESCRIPTION	SIGNATURE

ARCHITECTURAL NORMS

DRN :- Gokhale	CHIEF ENGINEER PUNE ZONE PUNE	DATE 20-5-91
TCD :-		SCALE AS SHOWN
CKD :-		
CD :-		

DRAWING COMPARED BY

D.B. GAIKWAD

07/06/2003

R. Rama Mohini CD

ASST. ARCHITECT

ARCHITECT

SENIOR ARCHITECT FOR CEPZ PUNE.

DRG. NO. CEPZ/91/TD/24M | SHT 1/1

checked as per check print

30