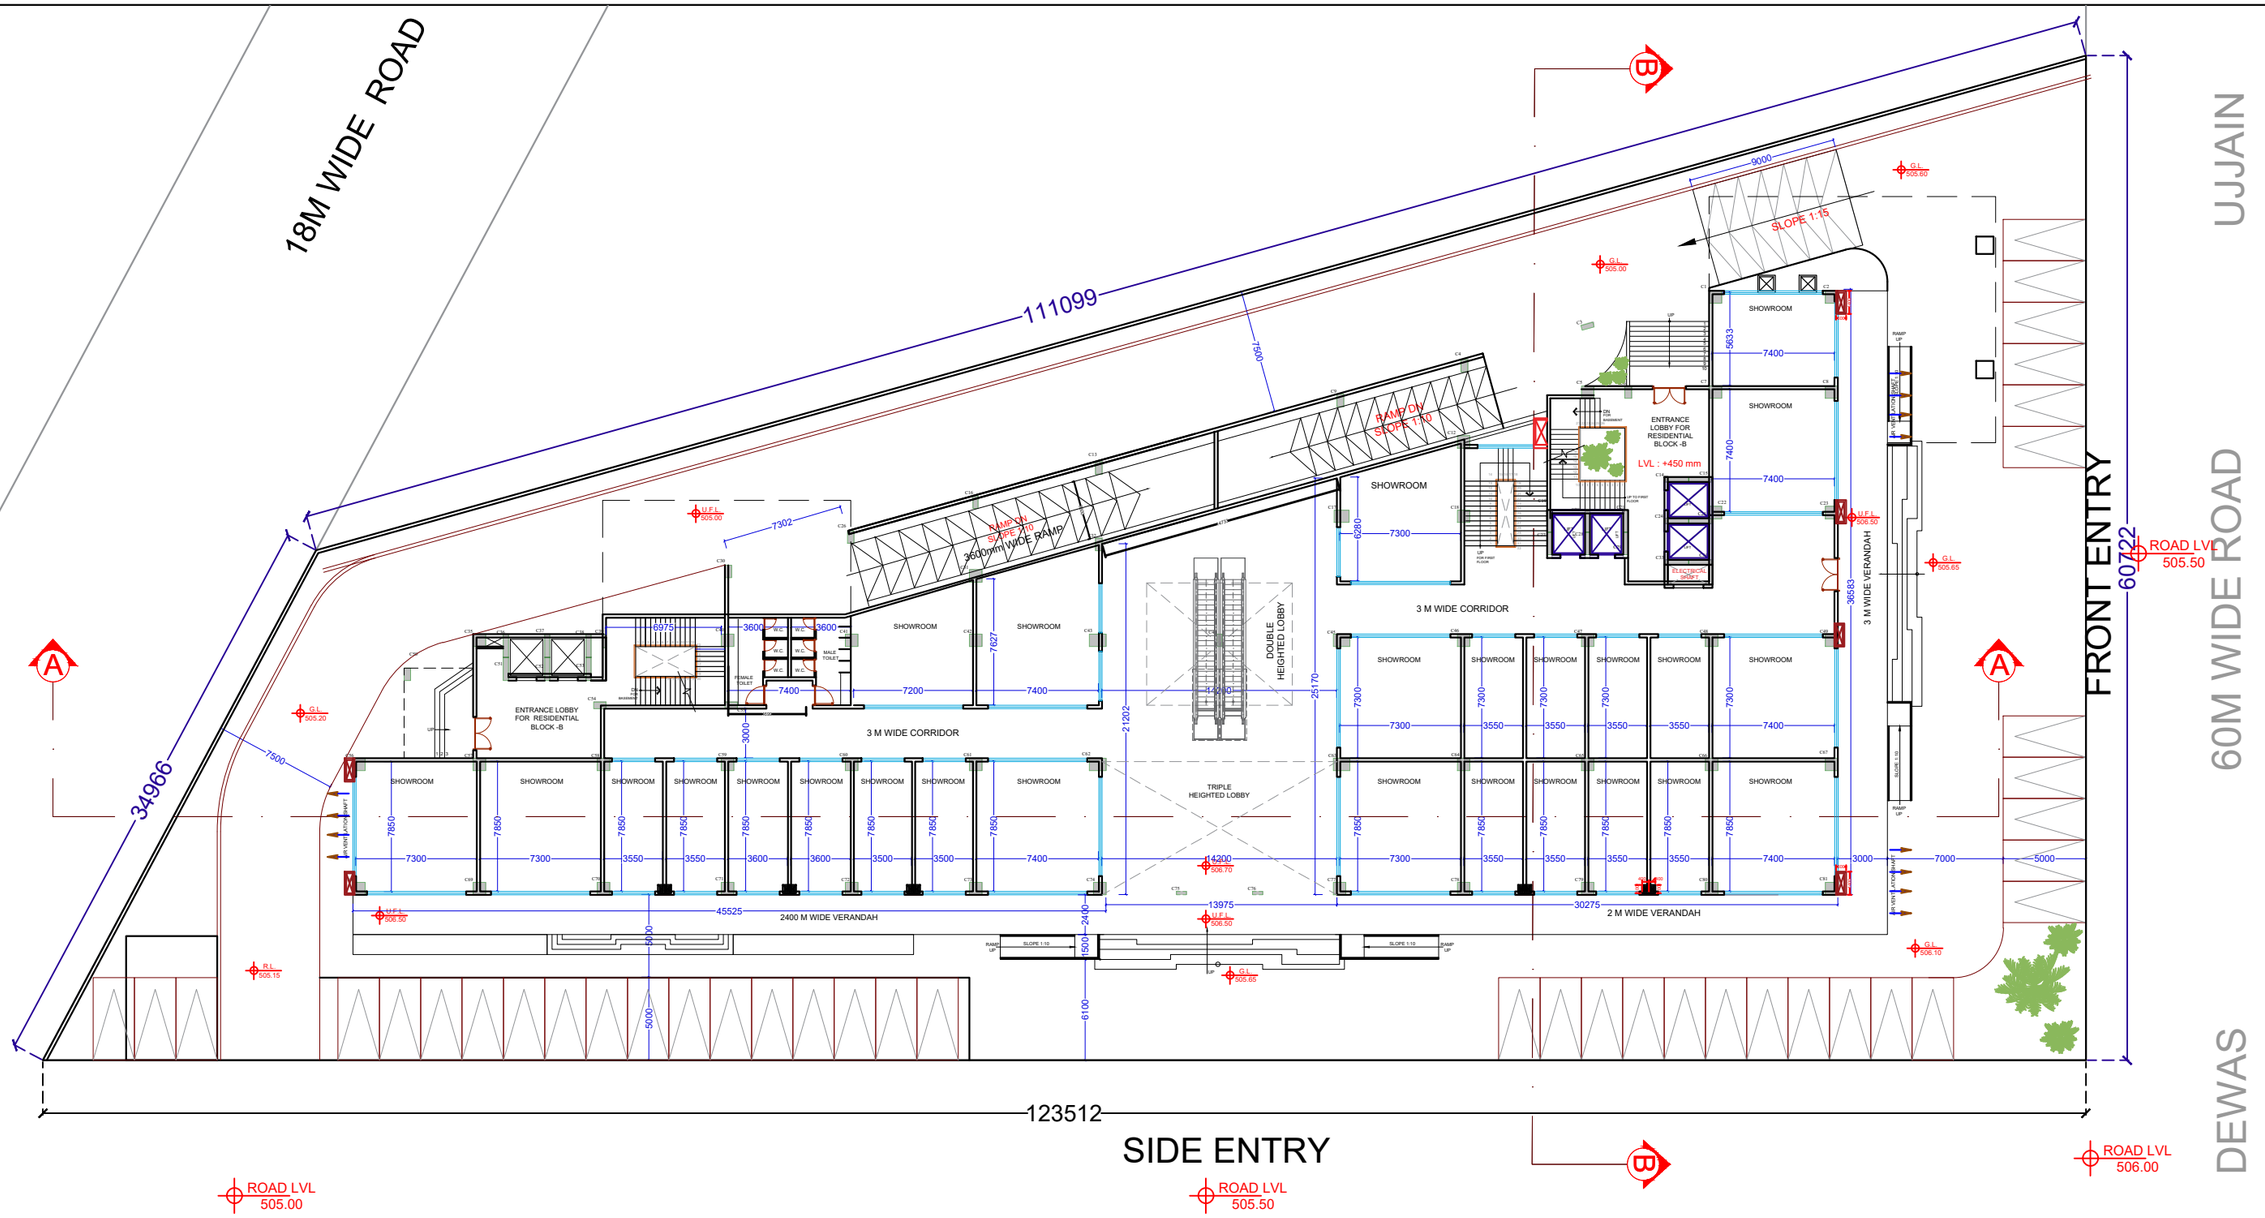

ARCHITECTURE × INTERIOR DESIGN	ARCHITECTS & INTERIOR DESIGNERS NAVNEET DARSHAN 214-215,OLD PALASIA INDORE (M.P.) CONTACT: 9329670958 office@nitinshrimali.com	**CLIENT:** **PROJECT:** COMMERCIAL CUM RESIDENTIAL COMPLEX, SHIPPRA VIHAR SCHEME UJJAIN **DWG. TITLE :** GROUND FLOOR PLAN	NORTH SCALE	REVISIONS DATE

DRAWN BY:
AR. KOMAL KEMADIYA

CHECKED BY:
AR. NITIN SHRIMALI

DRAWN DATE:
26-10-2024