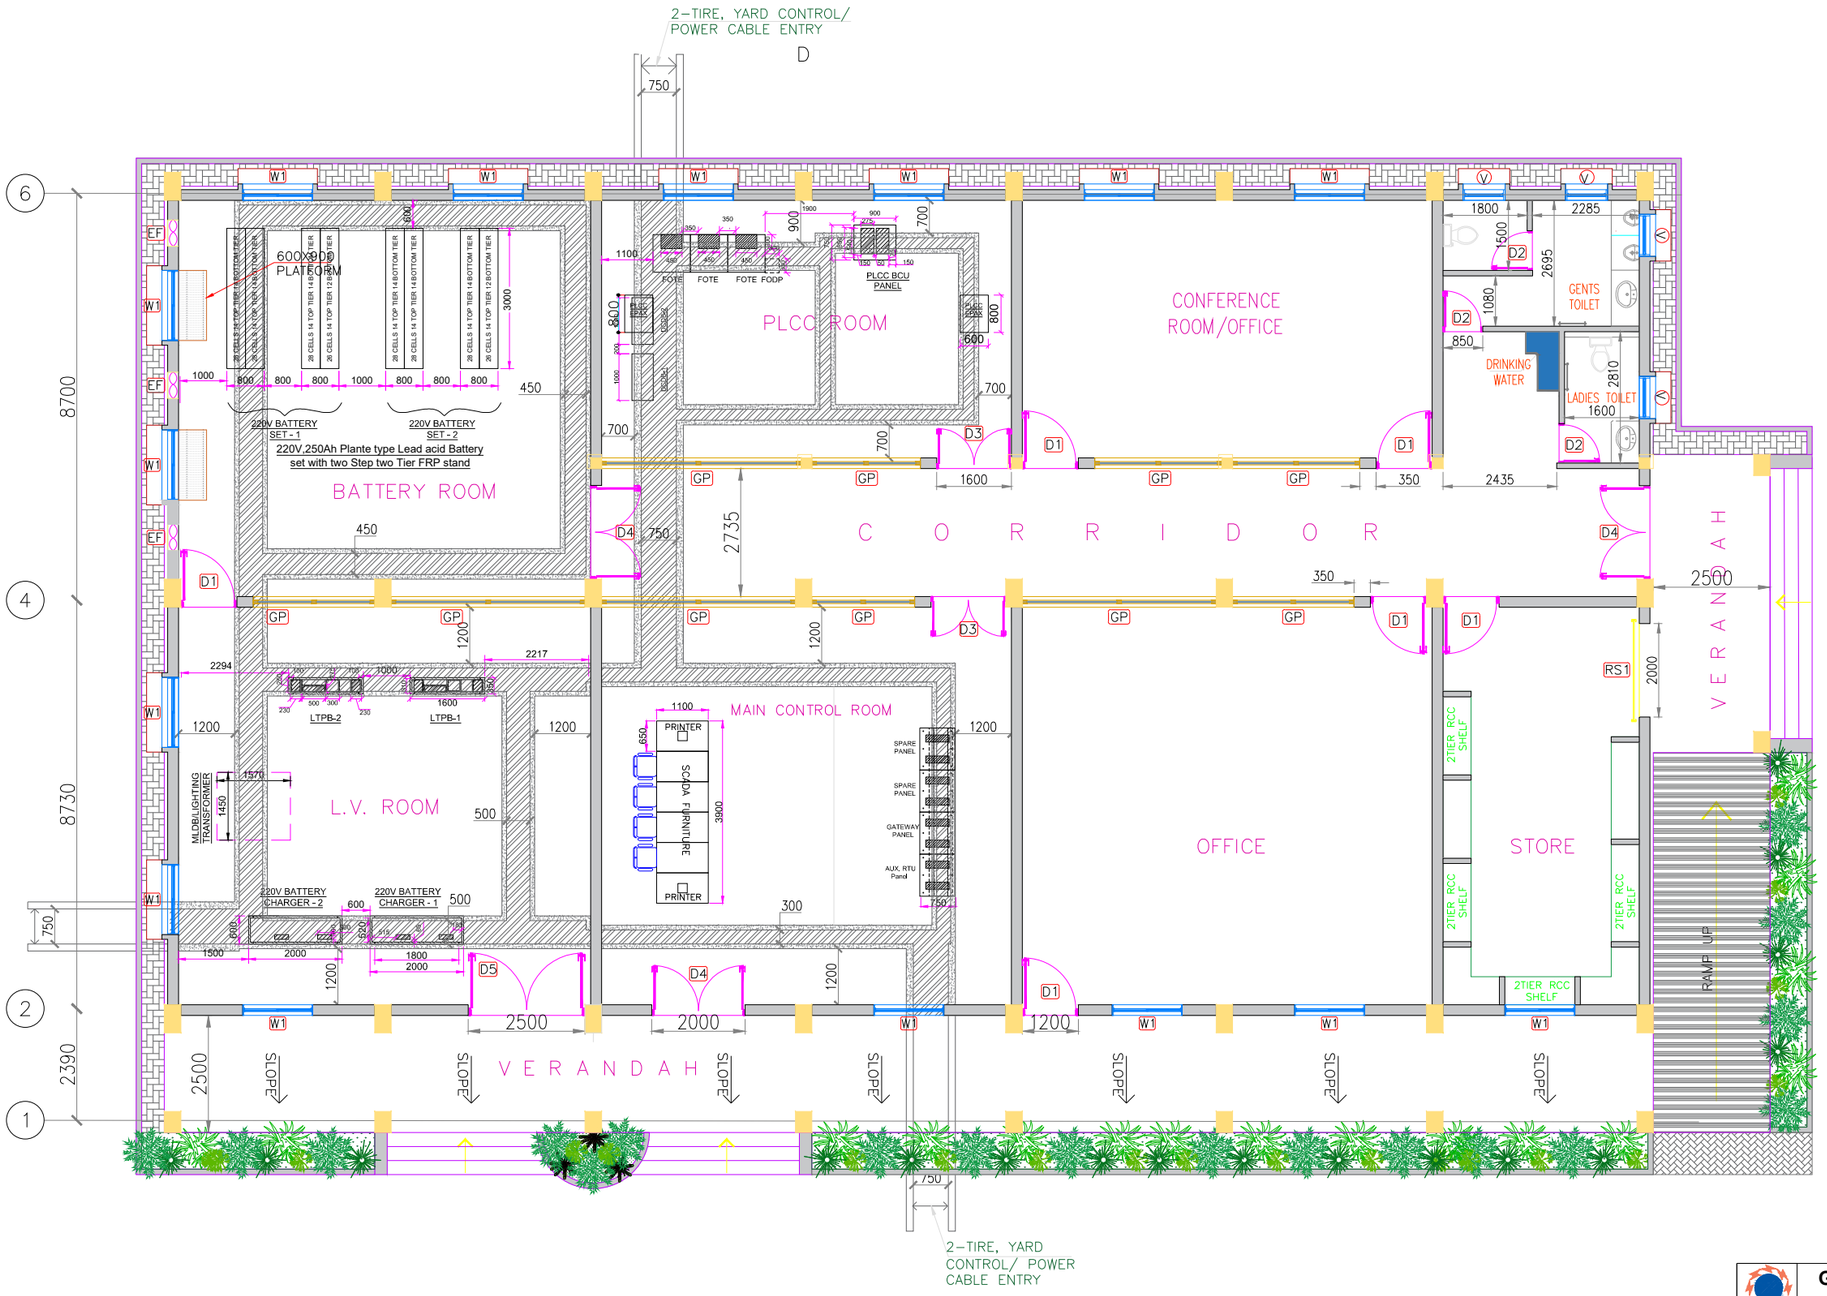

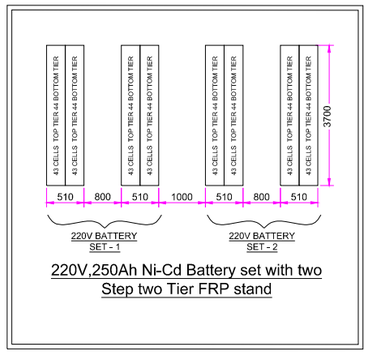

BATTERY ROOM

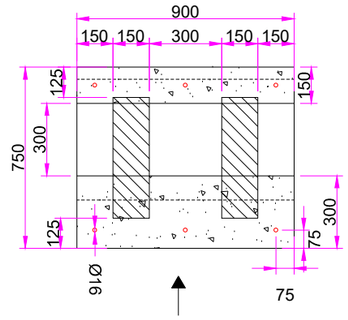

This drawing shall be referred for electrical/SCADA equipments arrangement point of view only.

TENDER PURPOSE

GUJARAT ENERGY TRANSMISSION CORPN.LTD.
S.P.VIDYUT BHAVAN, RACE COURSE,
VADODARA - 390 007

Control Room - Equipment Arrangement For 220kV MAKANSAR Sub-Station

DRAWN:	CHECKED:	APPD:		
DE(ENGG)	EE(ENGG)	SE(ENGG)	I/C ACE(ENGG)	SIZE: A3

SCALE:	DATE:	DRG. NO:	SHEET:	REV:
N.T.S	02.05.2026	GETCO / C / 2S-156 / CR-017A	1 OF 1	R0

SR NO.	REFERENCE	REV:	DESCRIPTION:
1	LAYOUT PLAN,DWG.NO.GETCO / E /2S-156 / P-002/R0 DT.17.09.25	R0	FIRST PREPARATION