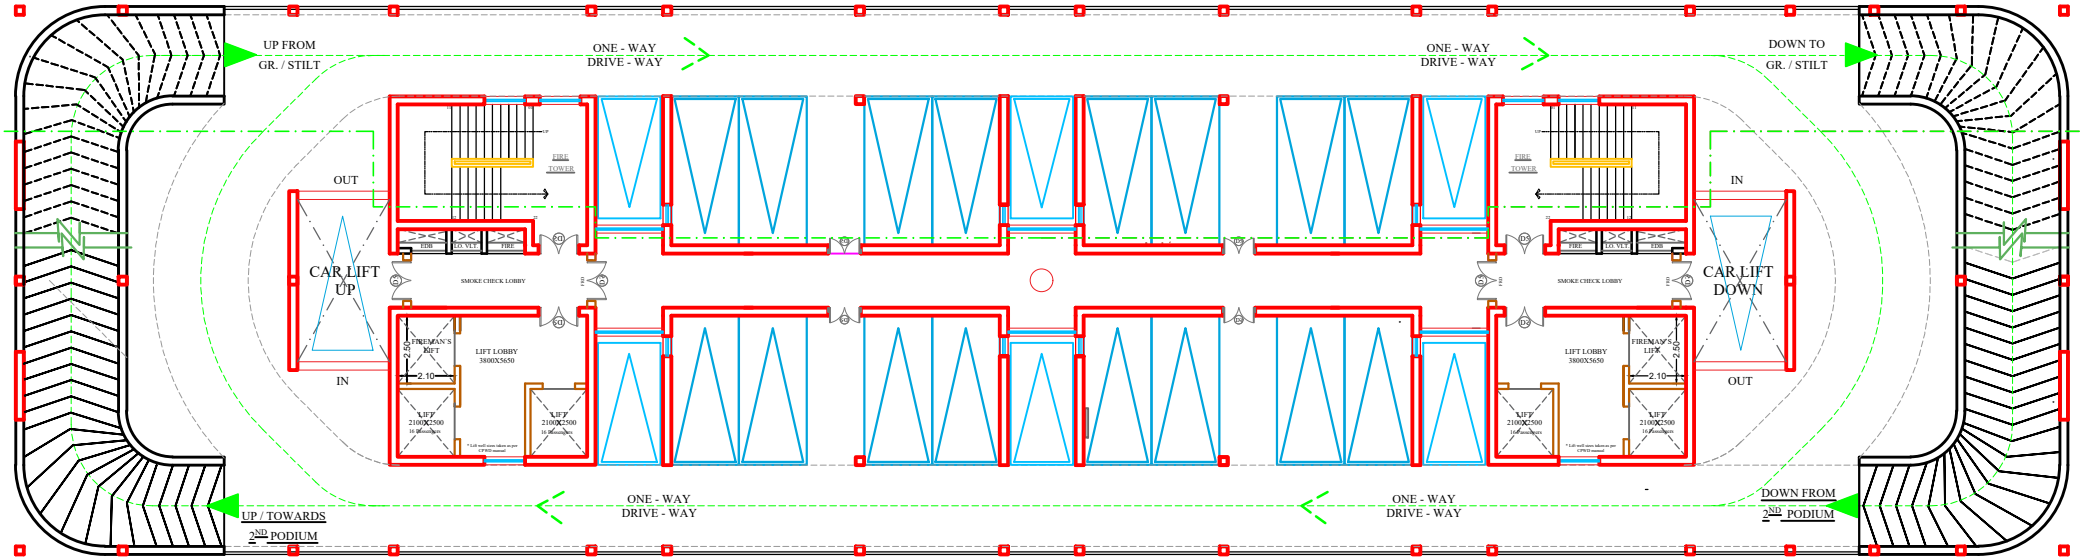


PODIUM - PARKING LAYOUT

CONCEPTUAL DESIGN PROPOSAL

LVL. + 01	**1ST PODIUM LVL. PLAN** **PARKING LAYOUT - CARS = 22 NOS.**	**08** **CONCEPT DRAWING FOR CLIENTS APPROVAL ONLY**

DEVELOPMENT OF THE RESIDENTIAL CAMPUS FOR SUBSIDIARY INTELLIGENCE BUREAU (SIB) AT MAHIM, MUMBAI

SIB - LOGO - PPT.jpg

NOTE :

1. ALL DIMENSIONS ARE IN METER UNLESS OTHERWISE SPECIFIED. DRAWINGS SHALL NOT BE SCALED. ONLY WRITTEN DIMENSIONS ARE TO BE FOLLOWED.
2. THIS DRAWING SHALL BE READ IN CONJUNCTION WITH ALL RELEVANT ARCHITECTURAL, STRUCTURAL, AND SERVICES DRAWINGS.
3. THE DRAWING TO BE CHECKED AND VERIFIED. ANY DISCREPANCY BETWEEN THE ARCHITECTURAL / STRUCTURAL OR SERVICES DRAWINGS IF ANY FOUND SHALL BE BROUGHT TO THE NOTICE OF C.A.(PRM), MUMBAI.

NOTE :

THESE CONCEPT DRAWINGS MAY HAVE TO MODIFY, SUBJECT TO INPUTS / DIRECTIONS/ INFORMATION RECEIVED FROM VARIOUS AGENCIES:

- MHADA - MCGM -LOCAL BYELAWS / AMENDMENTS.
- VARIOUS BUILDING APPROVAL RELATED AGENCIES
- AAI - NACOS -- FOR HEIGHT OF THE PROP. BUILDINGS.
- SITE ELEVATION/MSL - FOR HEIGHT OF THE PROP. BUILDINGS.
- FIRE DEPT. - FIRE & SAFETY/ UTILITIES SERVICES.
- ENVIRONMENTAL CLEARANCE (EIA)
- ON SITE FEASIBILITY OF DESIGN CONCEPT
- STRUCTURAL / ELECTRICAL / MECHANICAL INPUTS.
- VARIOUS BUILDING SERVICES.
- SOIL REPORTS - FOR FEASIBILITY OF PROP. BASEMENTS

© CENTRAL PUBLIC WORKS DEPARTMENT

CPWD

????? ??????? (???.??????? ?????) ?????
1: ???? .???? ?? ?? 1 ?????? ?? ?? ???. ??????? 400 020
☎ : 022- 22051802

CONCEPT DRAWING

DEVELOPMENT OF THE RESIDENTIAL CAMPUS FOR SUBSIDIARY INTELLIGENCE BUREAU (SIB) AT MAHIM, MUMBAI

DRG. TITLE - LVL + 1 - PODIUM - PARKING LAYOUT

DRG. NO. - 914 /P-74/CA(MUMBAI)/2024/ 08

ATSEITO KECHU ARCHITECT	NISHANT SHANKAR BHAGAT ARCHITECT
ARUN DABLE SENIOR ARCHITECT	D. V. RAMANA RAO CHIEF ARCHITECT

DRAWN BY: | DATE :- DEC - 2024 | SCALE :- NTS

DO NOT SCALE DRAWING, USE WRITTEN DIMENSIONS ONLY.