For Reference Only

THIS DOCUMENT IS PROPERTY OF LEGION ENERGY. BANGALORE. IT MUST NOT BE LOANED. COPIED OR REPRODUCE WITHOUT WRITTEN PERMISSIO

Ref No. GETCO/CE(Engg)/VII/B/O-010409 Date:09.11.2022

Accessories


Accessories Provided with FODP


SL.#	DESCRIPTION	QTY	UOM
1	SPLICE PROTECTION SLEEVE OD3MM LEN 45 MM	60.00	EA
2	CABLE TIE WRAP 100MM LENGTH	12.00	EA
3	TISSUE PAPER	25.00	EA
4	ISO PROPYL ALCOHOL (LAB GRADE) -100 ML	1.00	EA
5	PVC ADHESIVE TAPE 5M LENGTH	1.00	EA
6	USER MANUAL	1.00	EA
7	IL / RL REPORT	1.00	EA
8	M8 EXPANSION BOLT	3.00	EA
9	SOLID WALL TRANSPORT TUBE 5 MM OD 4MM ID	5.60	M
10	SS HOSE CLAMP	2.00	EA
11	VELCRO TAPE WIDTH 25 MM	0.25	M
12	VELCRO TAPE WIDTH 20 MM	0.25	M
13	CKA-5 ADHESIVE BACKED CABLE HANGER CLIP	3.00	EA
14	KEY	1.00	EA


TECHNICAL DATA:

1. GENERAL TOLERANCE ±5% , UNLESS SPECIFIED.
2. IP RATING: IP 55.
3. IDENTIFICATION MARK: LEPPL
4. WEIGHT: 8±0.5kg
5. ~~SPLICE TRAY POSITION IN THE DRAWING IS FOR REFERENCE~~

GETCO
- [x] Released for Manufacture
- [ ] Released for Construction
- [ ] Released for Information

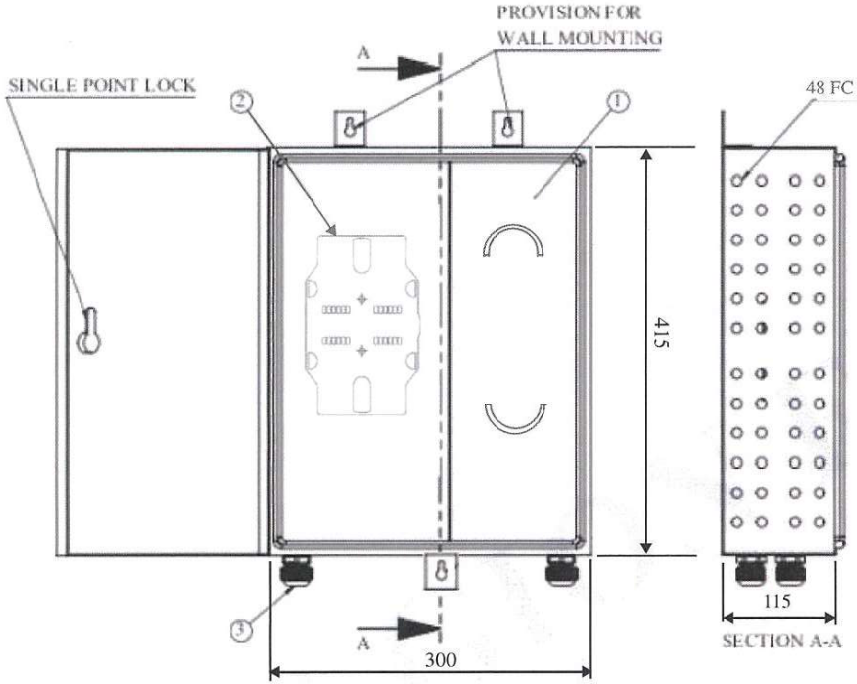

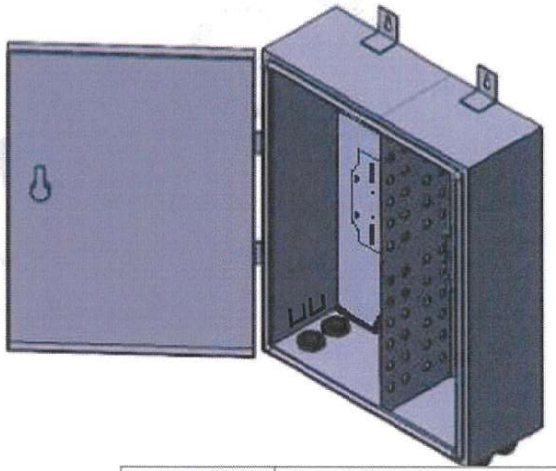

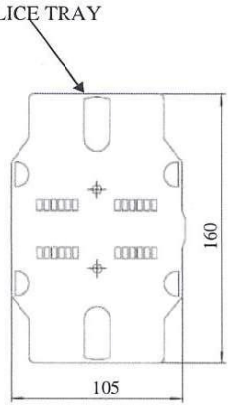

GETCO ENGG. CELL
DRAWING APPROVAL
- [ ] Cat-1 Approved
- [x] Cat-2 Approved with comments
- [ ] Cat-3 Approved for information
- [ ] Cat-4 Not Approved

The above approval in general does not absolve you from contractual obligations.

Project Name	Survey, Planning, Design / Engineering, Supply, Erection (Laying), Testing & Commissioning of OPGW cable (24 & 48 Fiber) by replacing existing Earth wire (Live-Line installation) on 132kV & 220kV Transmission Lines under Mehsana Zone – 1139.33km with Spare Quantity of OPGW Cable & It's Hardware on turnkey basis under PSDF Scheme (Phase-II).
LoA No.	CE (Projects)/II/T-2/E-2456/Mehsana/2427 & 2428 dated 30.05.2022
Client Name	Gujarat Energy Transmission Corporation Limited
Contractor	APAR Industries Limited

Part NO: of FODP shall be laser marked on All FODP.

LOI No. CE(Projects)/II/T-2/E - 2457/P-1/OPGW/Rajkot/1892 dated 06.05.2022 & ACE(Proc)/I/OPGW/VDP/LOI/Apar/4646 Dtd. 11.06.2021.

ITEM NO.	DESCRIPTION	QTY.	MATERIAL
3	CABLE GLAND	4 NO	PLASTIC
2	SPLICE TRAY	4 NO	PLASTICABS
1	HOUSING	1 NO	CRCA STEEL

TITLE :
WALL MOUNTED FODP 48F

	NAME
DRAWN BY	KISHAN
CHECKED BY	SATISH
APRROVED BY	BRITO
ISSUED DATE	05-10-2022
FILE NAME: LE-D-WM	REV NO.:03
PART NO:	MF50419

[redacted]

ALL DIMENSIONS ARE IN mm

PROJECTION:

SCALE : NOT TO SCALE

SIZE : A4

Letter No: GETCO/0640/07/2023 Dt: 18-07-2023